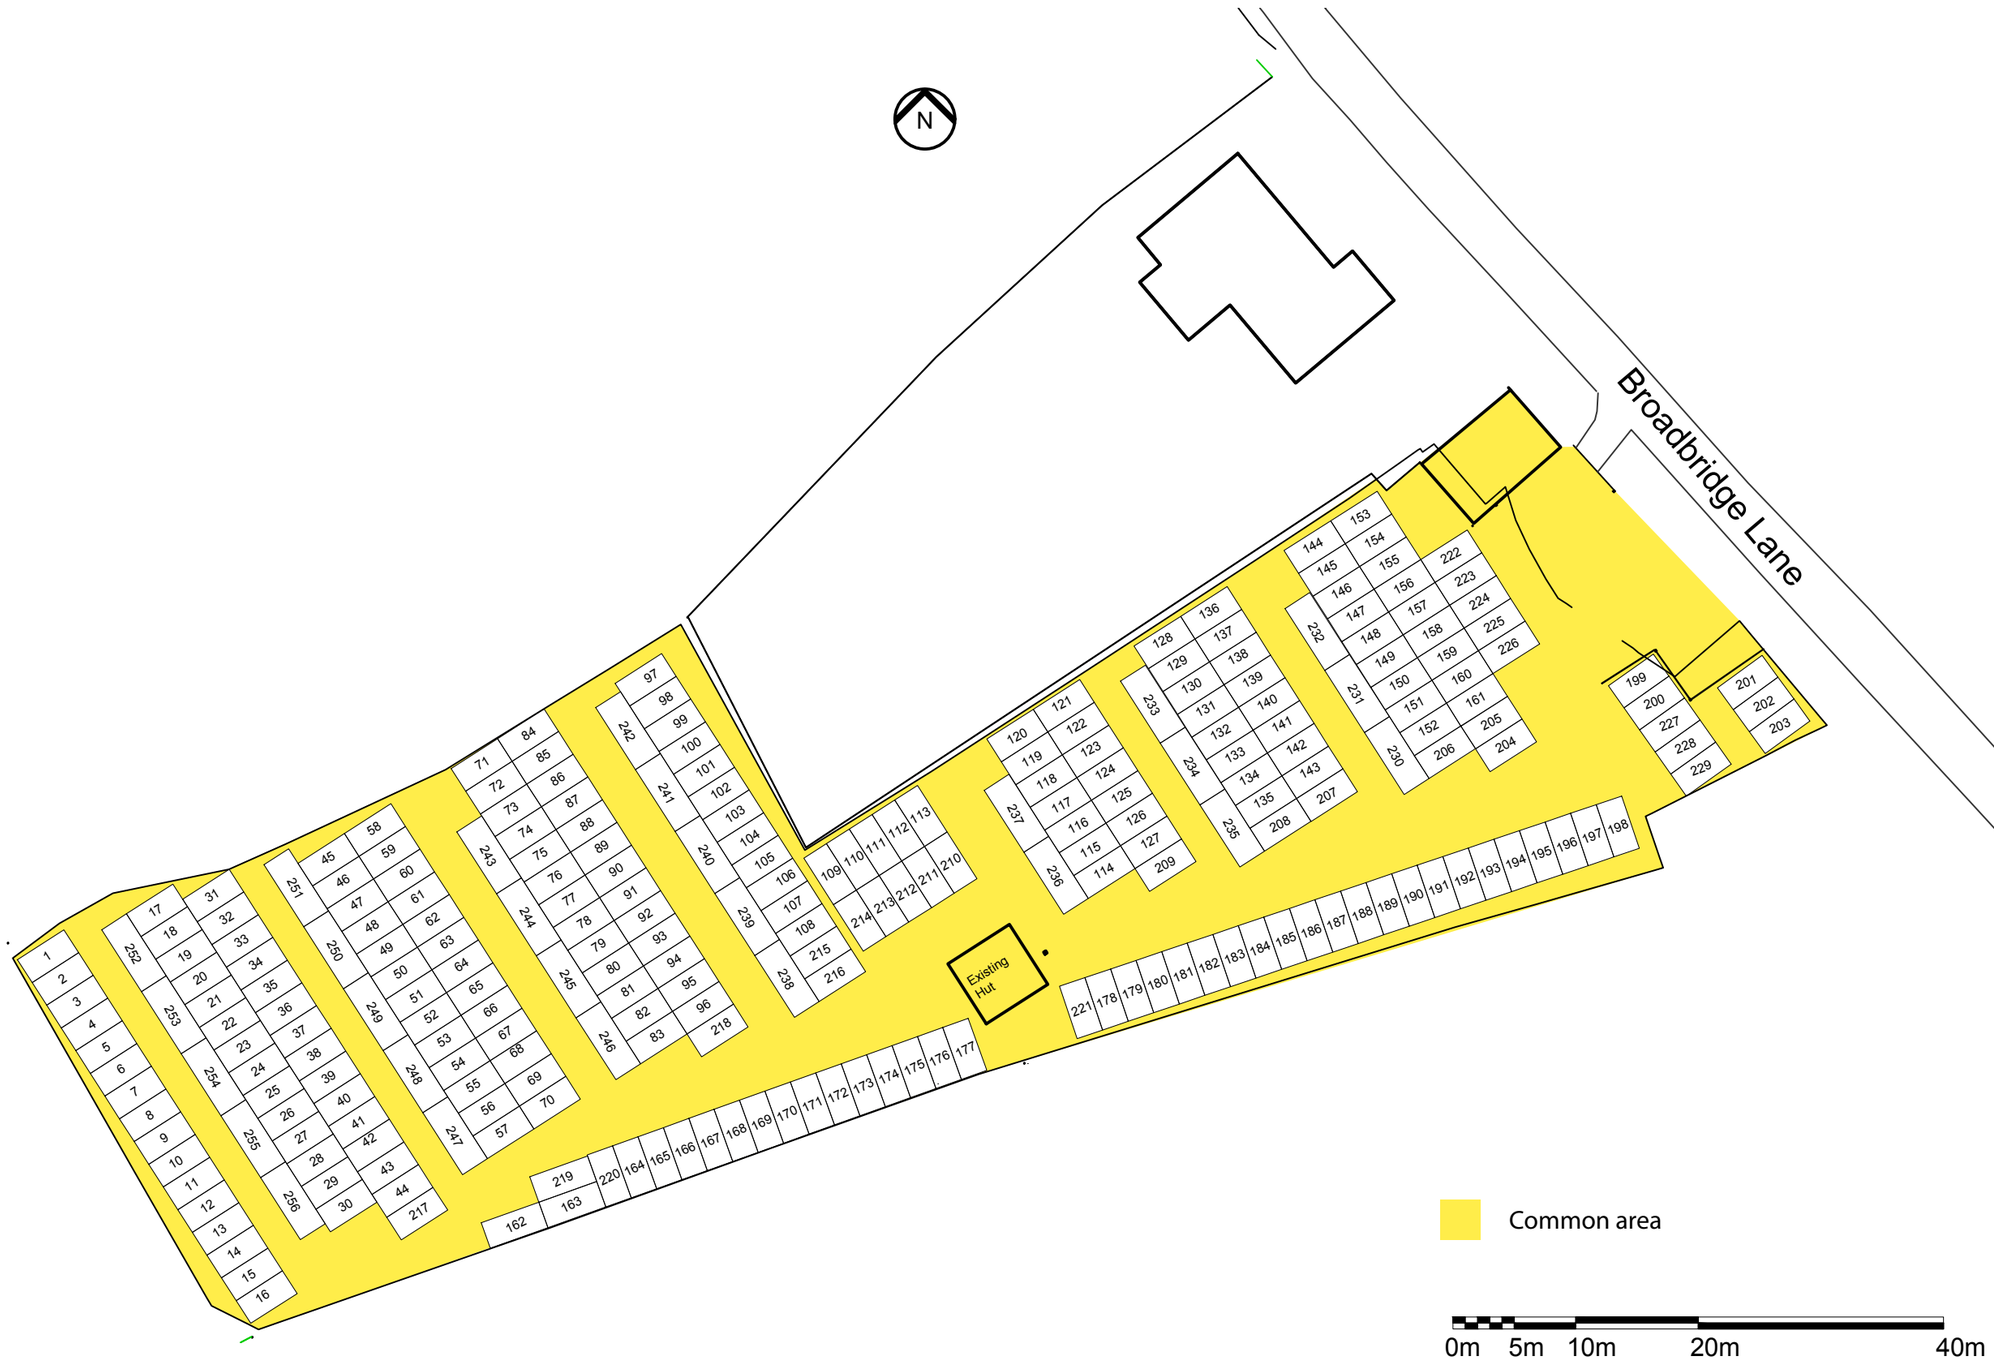

DRAWING COPYRIGHT © CLIFFORD TEE + GALE
DO NOT SCALE - A3 ORIGINAL
(PDF COPIES MAY BE RECEIVED AT REDUCED SIZE AND NOT TO SCALE)

CONTRACTOR TO CHECK ALL DIMENSIONS AND REPORT ALL OMISSIONS AND ERRORS TO CONTRACT ADMINISTRATOR

ALL DIMENSIONS ARE IN MILLIMETERS

Notes:

1 256 parking bays
(2.2m x 4.5m)
(2.4m x 6.0m)

A	First Issue	11.01.18

drawn by NTK | checked by TBK

Clifford Tee + Gale
Architects & Surveyors
CTG CONSULTANCY
Spectrum House, Beehive Ring Rd, Gatwick RH6 0LG
Tel: +44 (0)12 9356 9857

project
Broadbridge Lane Car Park

title
Self Parking Layout

date Jan 18 | scale 1:500 @ A3

job no. P18-003 / drwg no. CTG-S-002 | rev A

A3